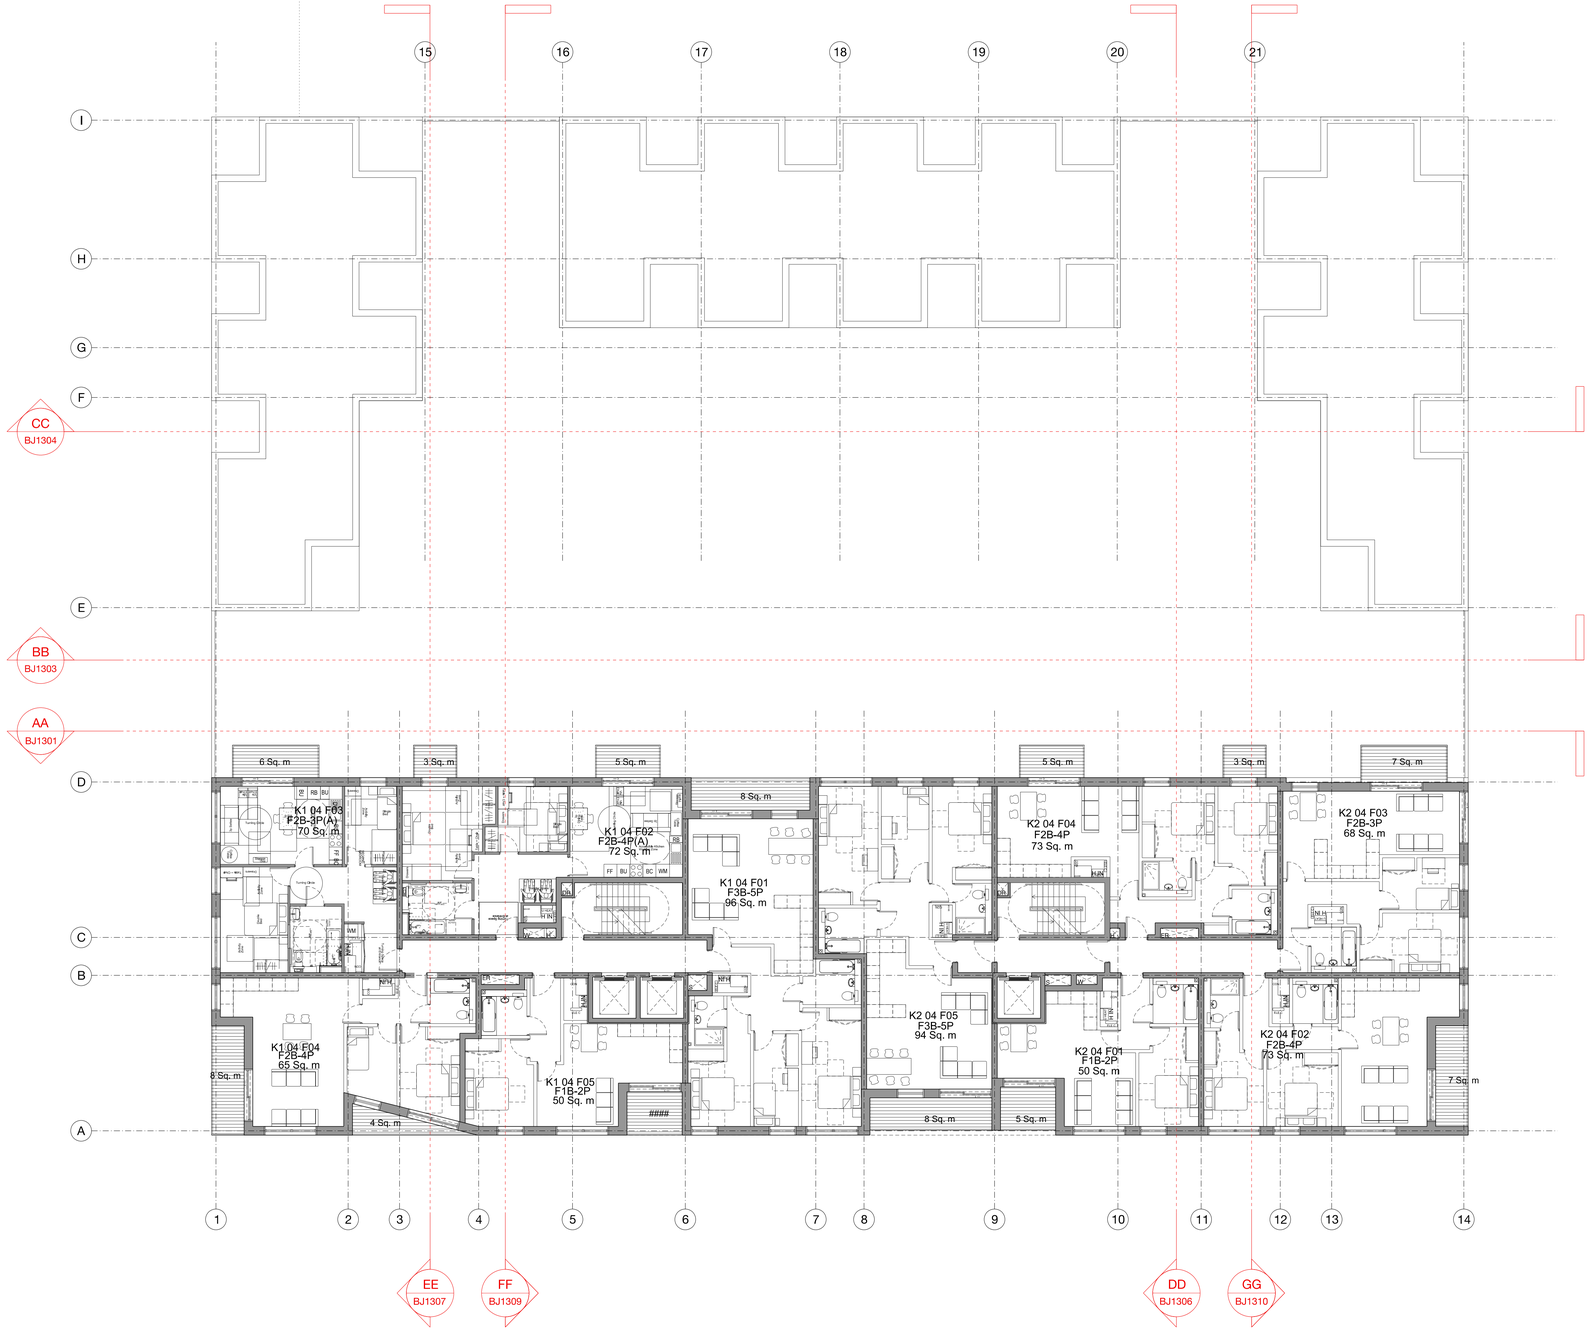

General Notes

No Build/Manufacture notice. This drawing should not be used to undertake work for the purposes of Building Act Amendment to Contract or Bills to the contractor must be checked by the contractor before work is put in hand. All dimensions are to be taken from site. Drawings are not Building Regulation requirements. Drawing errors and omissions should be reported to the architect. Name of architect required, see clause 4 condition only.

Notes

Rev.	Date	Reason for Issue	Chk.

Keyplan

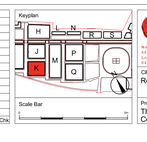

Scale Bar

0 1m 2m

sew
No.1 Compton Court
Compton Street
London EC1V 0AP
0207 549 1720
hello@sewlimited.com
sewlimited.com
020 7253 5646

Client
Redrow

Project
The Peel Centre
Colindale

Drawing Title
GA Plan
Fourth Floor

Project Number	Status
0202	PLANNING.
Scale at A0	Date
1:100	08.08.14
Drawn by	Checked by
LH	SEW
Drawing Number	Revision
0202_SEW_BK_1104	00