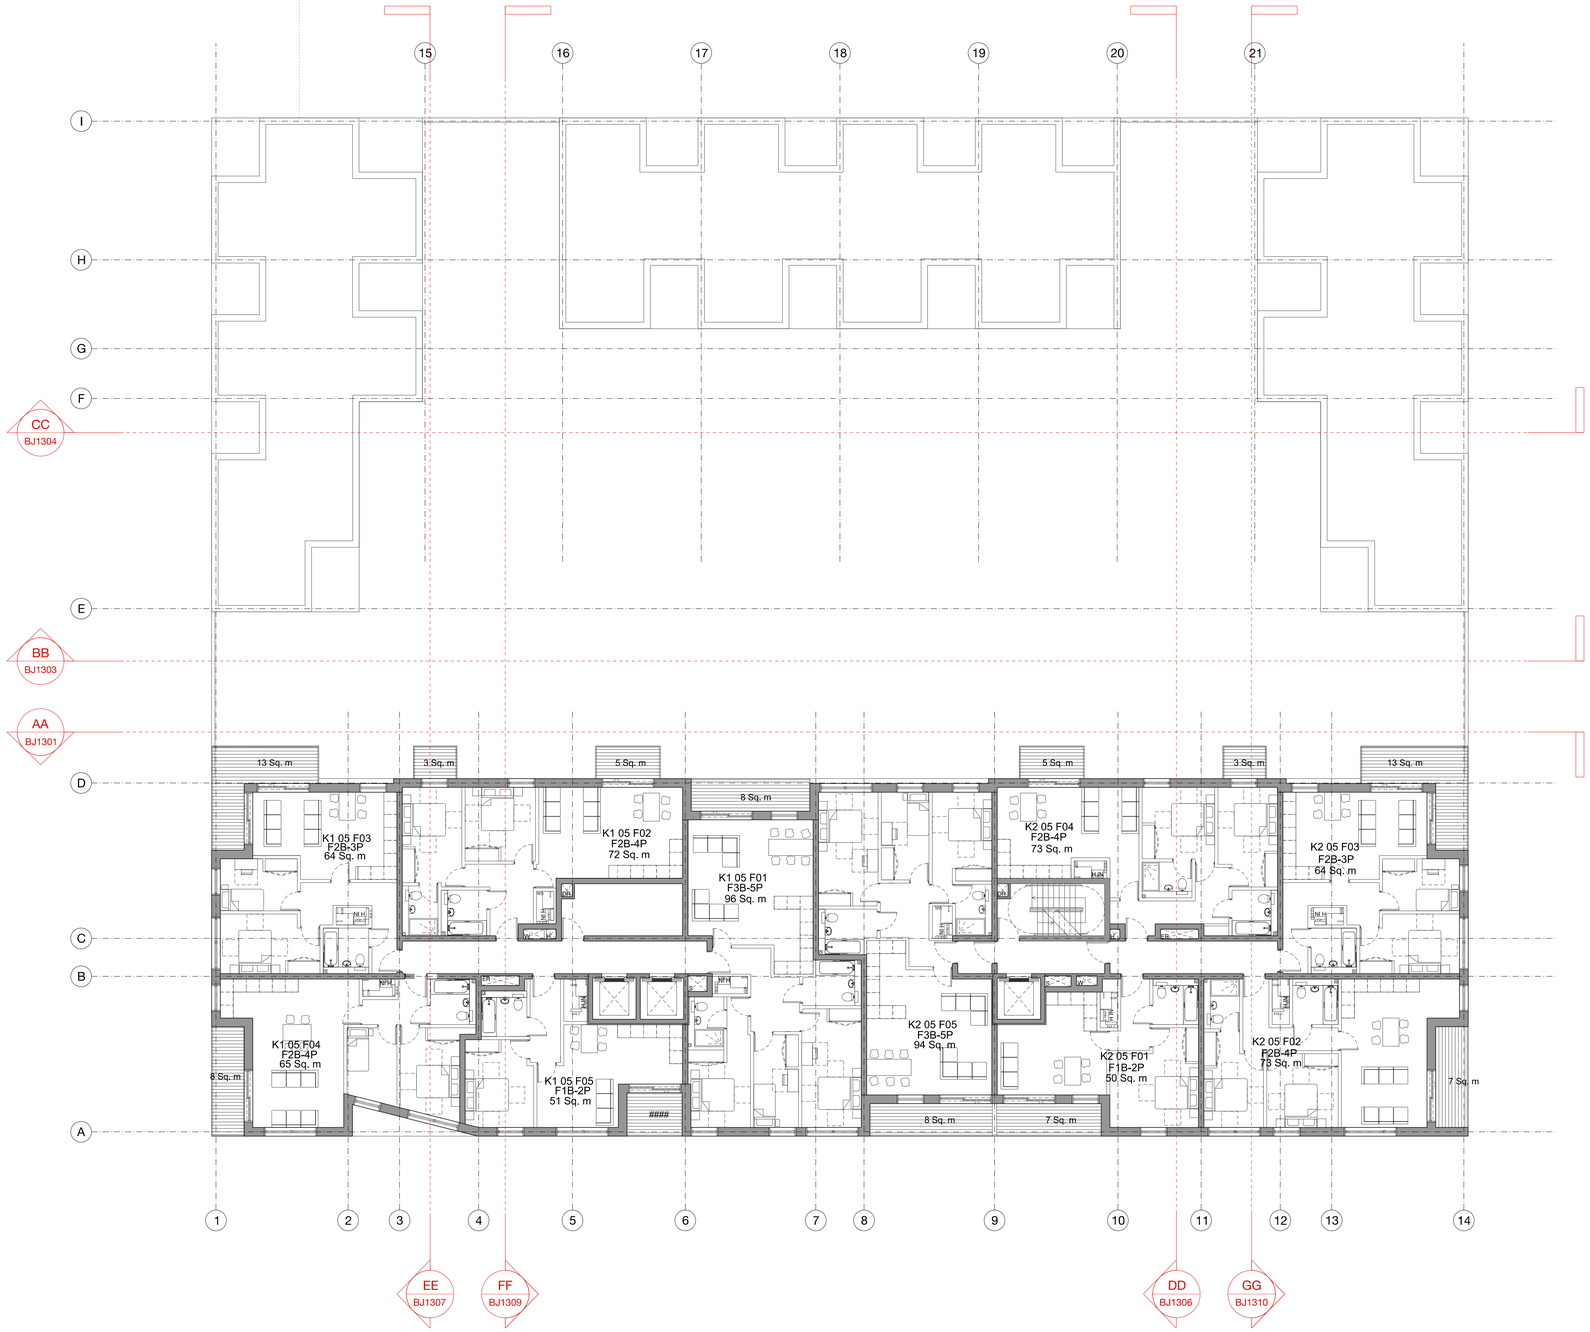

General Notes

No Build/Manufacture notice. This drawing should not be used to undertake work for the purposes of tendering, or the ordering of any material or labour, for construction purposes unless signed by the Architect. All dimensions are in millimetres unless noted otherwise. Dimensions are Building Regulations requirements. Drawing errors and omissions should be reported to the architect. Figured dimensions to be taken in preference to scaling.

Notes

Rev.	Date	Reason for Issue	Chk

Keyplan

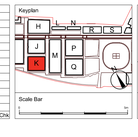

Scale Bar

0 1m

sew
No.1 Compton Court
Compton Street
London EC1V 0AP
0207 549 1720
hello@sewlimited.com
sewlimited.com
01613619040

Client
Redrow

Project
The Peel Centre
Colindale

Drawing Title
GA Plan
Fifth Floor

Project Number	Status
0202	PLANNING.
Scale at A0	Date
1:100	08.08.14
Drawn by	Checked by
LH	SEW
Drawing Number	Revision
0202_SEW_BK_1105	00