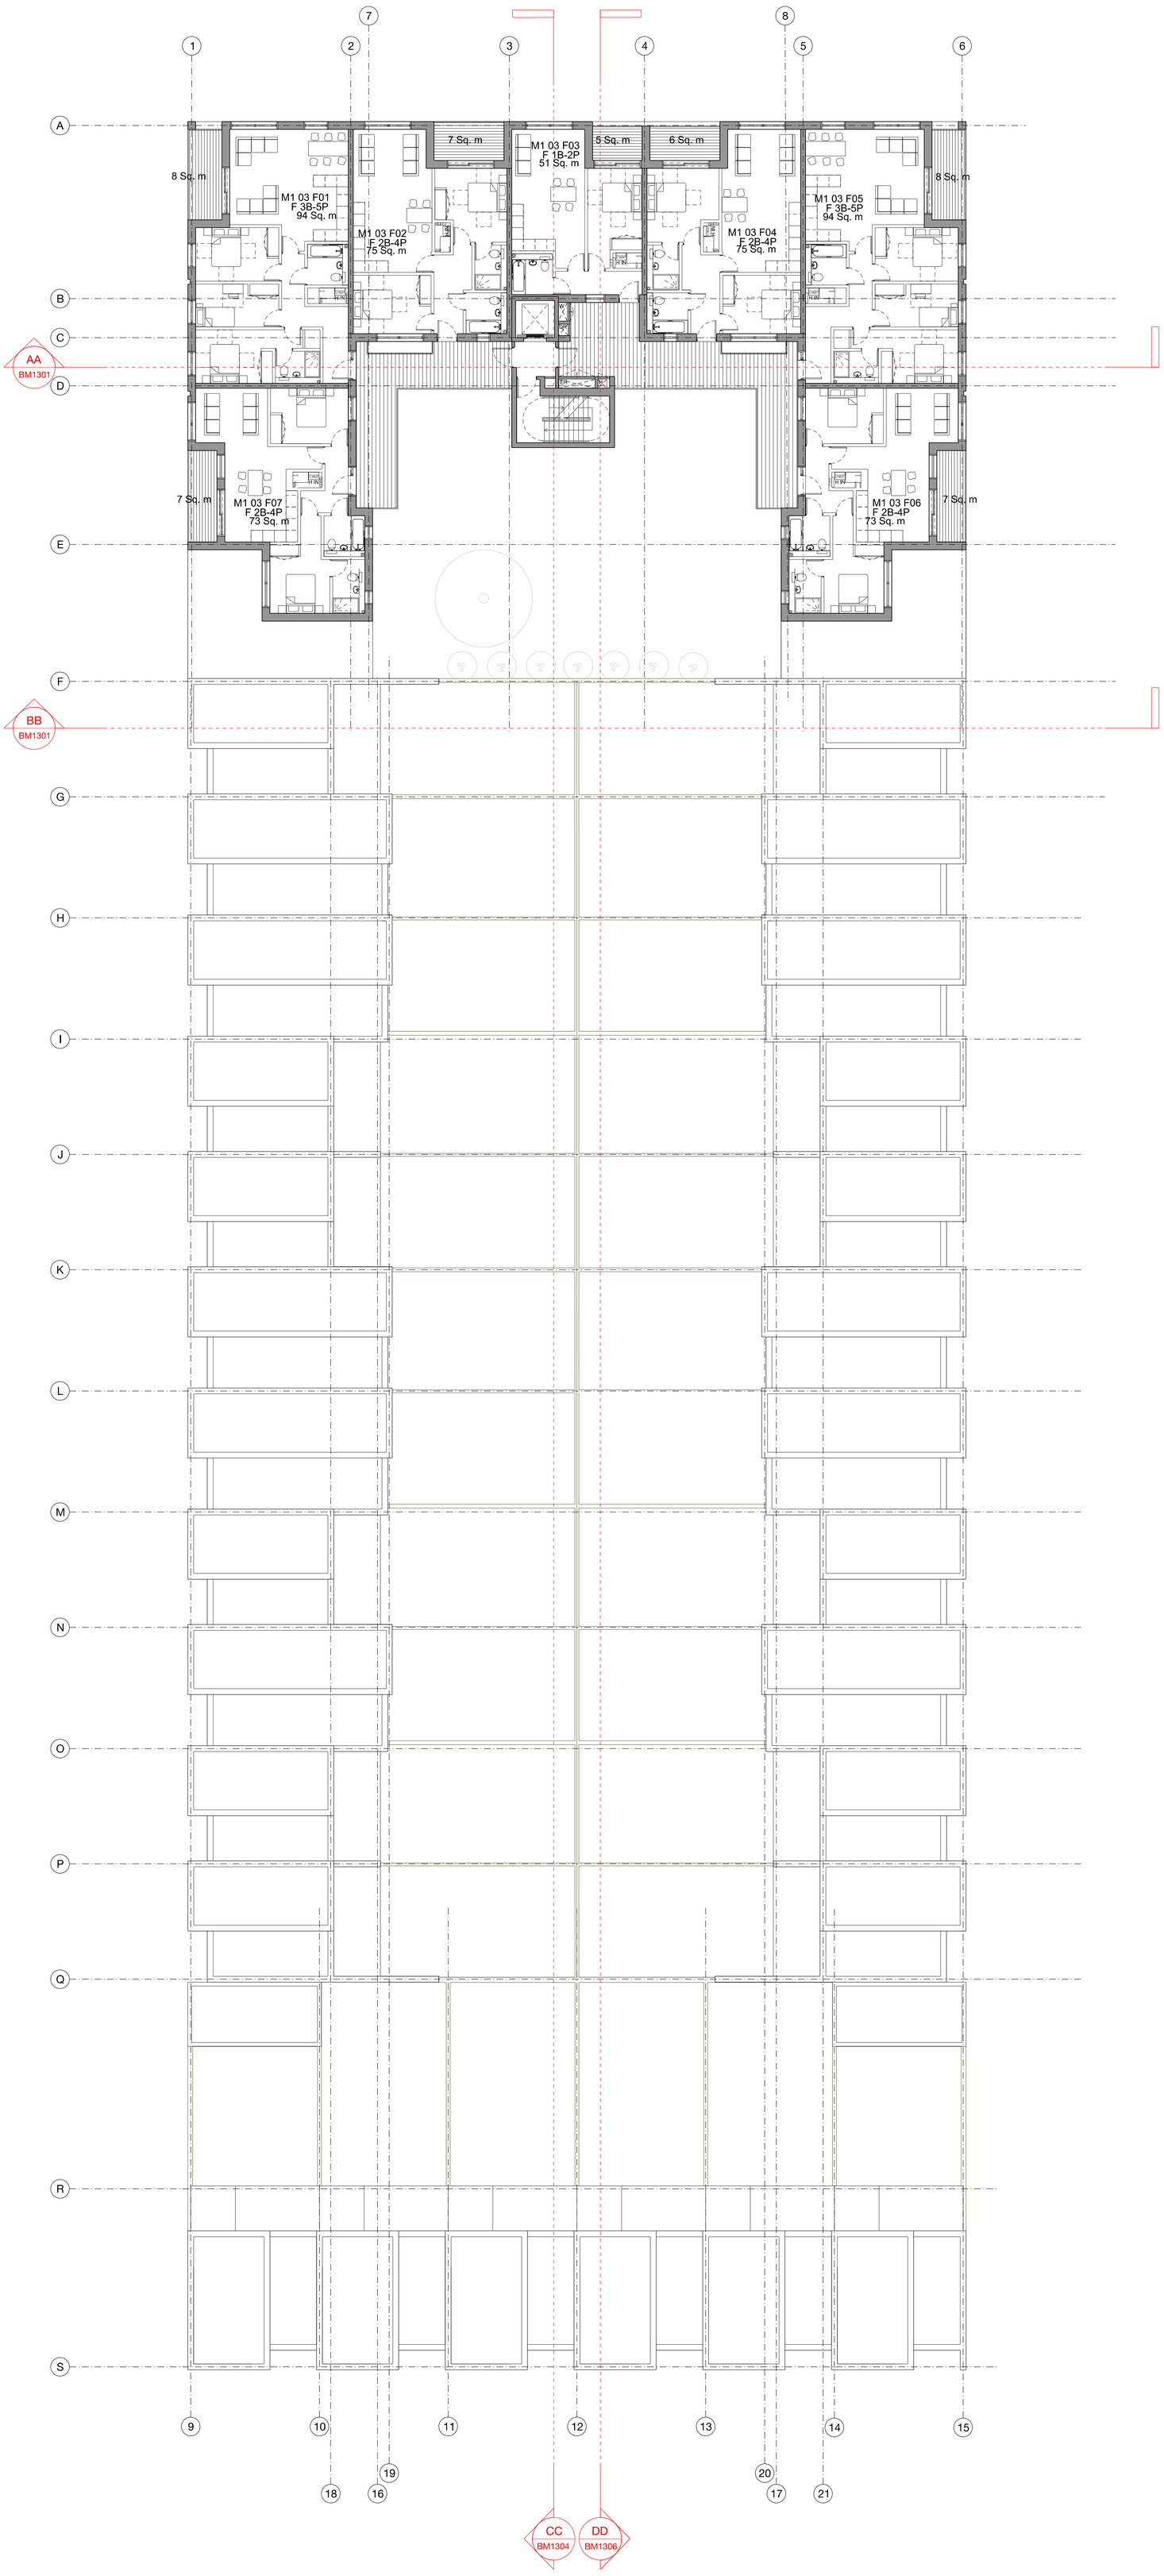

General Notes

No implied licence exists. This drawing should not be used to calculate areas for the purposes of valuation. All dimensions to be checked on site by the contractor and such dimensions to be their responsibility. All work must comply with relevant British Standards and Building Regulations requirements. Drawing errors and omissions to be reported to the architect. Internal furniture layouts are shown illustrative only.

Notes

Rev	Date	Description	Chk

Keyplan

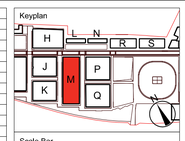

Scale Bar

sew
No.1 Compton Court
40 Compton St
London EC1V 0AP
0207 549 1730
hello@agretwest.com
agretwest.com
2007 SEW ltd

Client
Redrow

Project
The Peel Centre
Colindale

Drawing Title	
GA Plan Third Floor	
Project Number 0202	Status PLANNING.
Scale at A0 1:125	Date 13.08.14
Drawn by LH	Checked by SEW
Drawing Number 0202_SEW_BM_1103	Revision 00