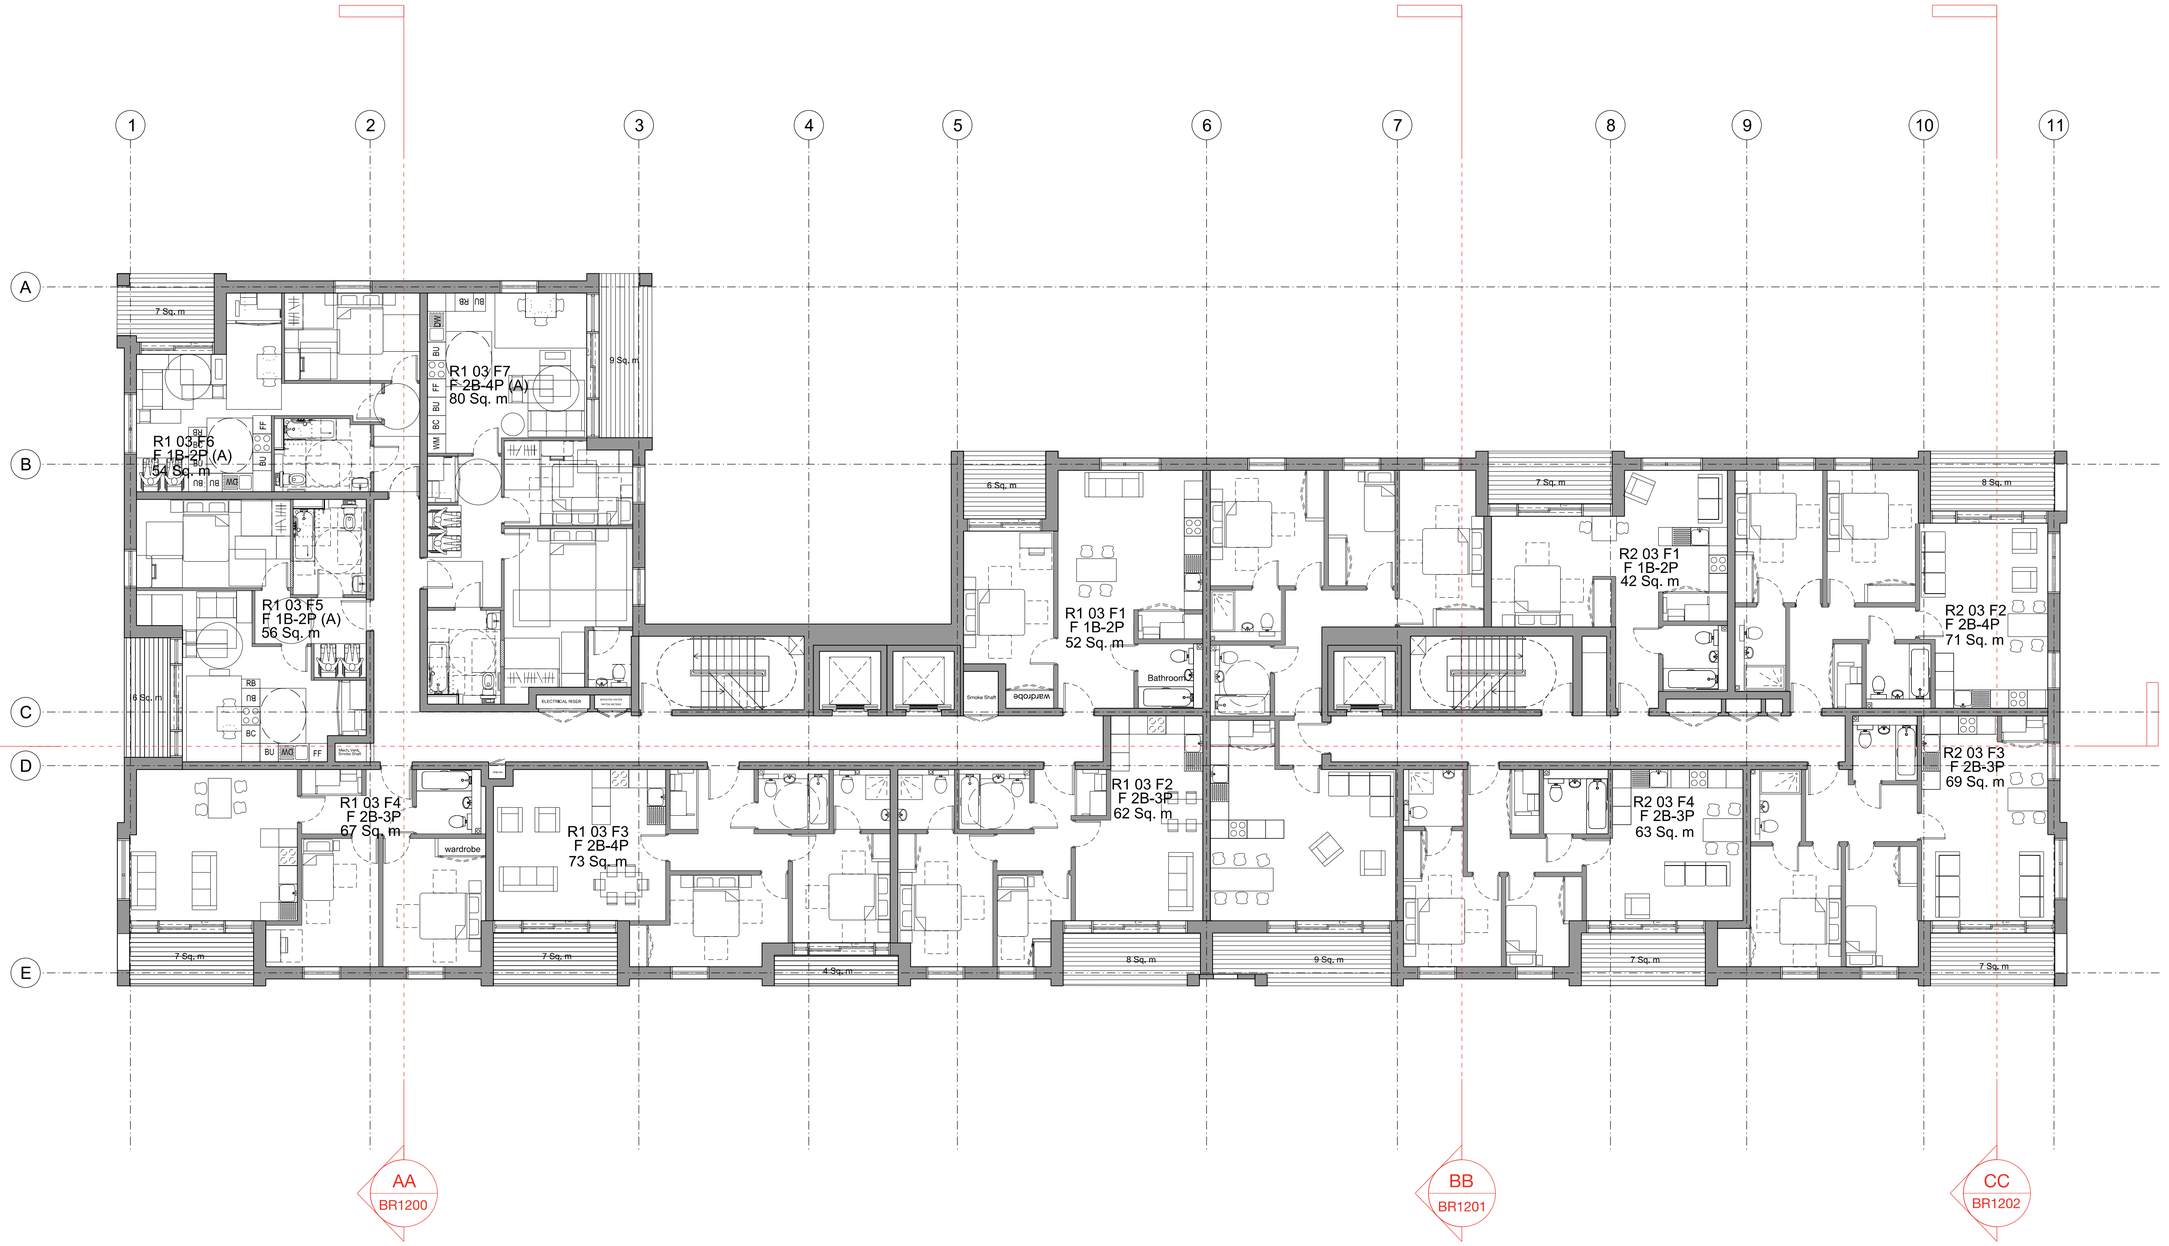

General Notes

No implied licence exists. This drawing should not be used to calculate areas for the purposes of valuation. All dimensions to be checked on site by the contractor and such dimensions to be their responsibility. All work must comply with relevant British Standards and Building Regulations requirements. Drawing errors and omissions to be reported to the architect. Internal furniture layouts are shown illustrative only.

Notes

Plot R and S share bicycle storage.

Rev	Date	Reason for Issue	Chk

Keyplan

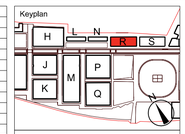

Scale Bar

sew
No.1 Compton Court
40 Compton St
London EC1V 0AP
0207 549 1730
hello@egretwest.com
egretwest.com
© 2007 SEW/BU

Client
Redrow

Project
The Peel Centre
Colindale

Drawing Title
GA Plan
Third Floor

Project Number	Status
0202	PLANNING.
Scale at A1	Date
1:100	08.08.14
Drawn by	Checked by
LH	SEW

Drawing Number	Revision
0202_SEW_BR_1103	00