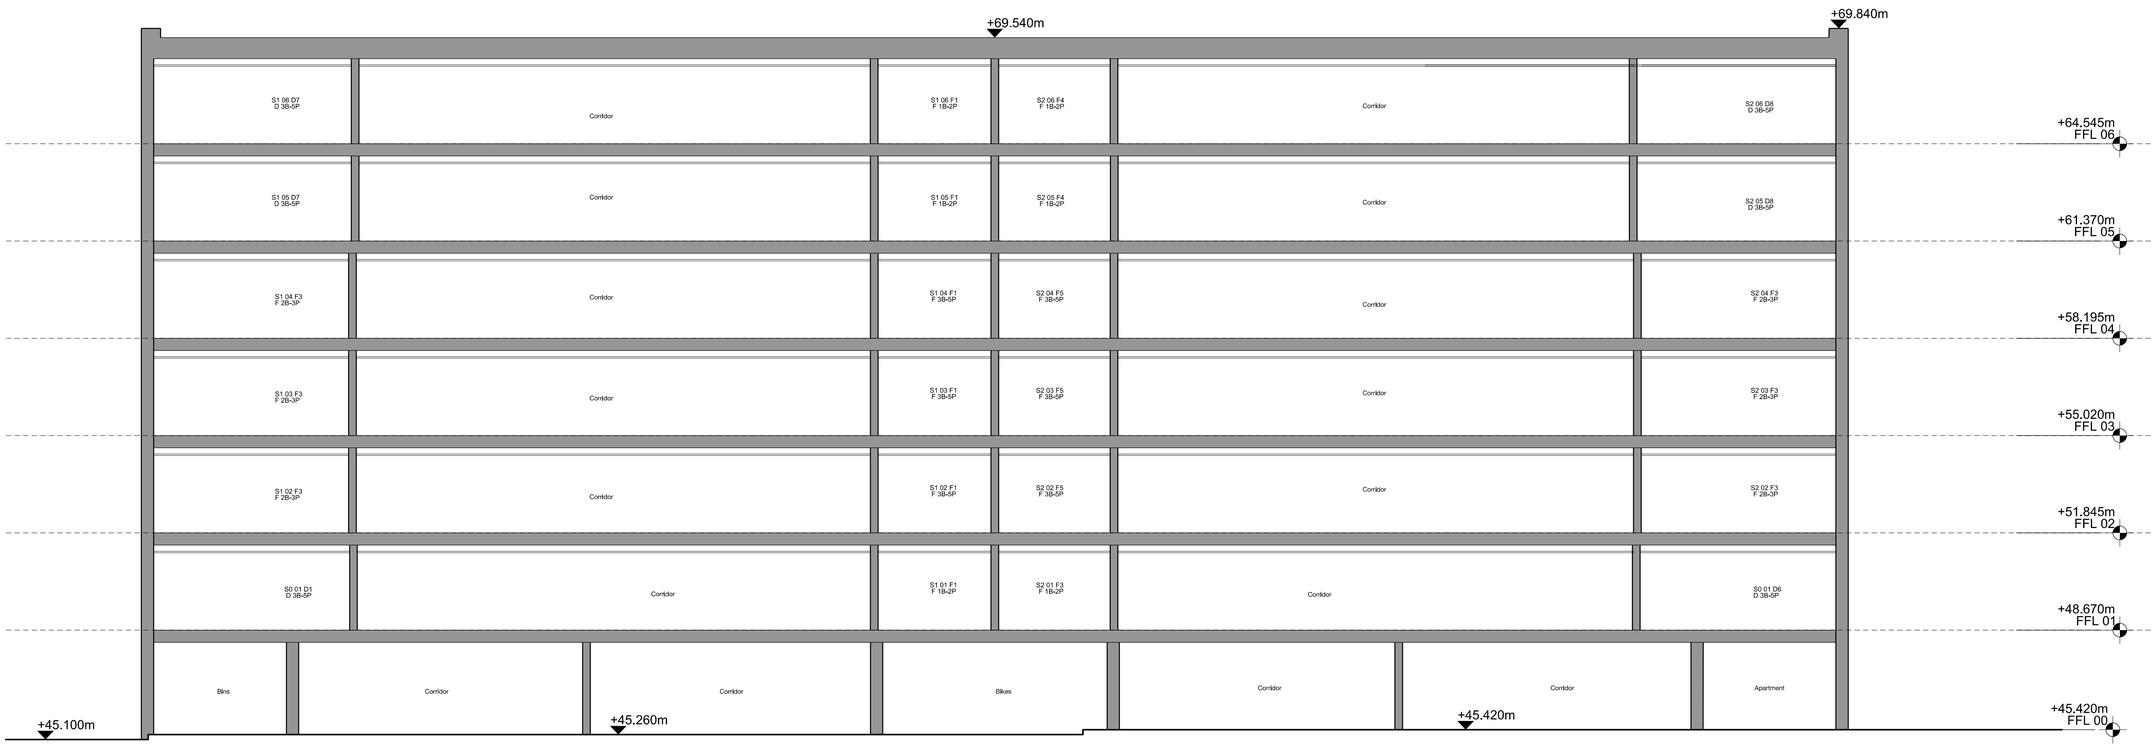


General Notes

No implied licence exists. This drawing should not be used to calculate areas for the purposes of valuation. All dimensions to be checked on site by the contractor and such dimensions to be their responsibility. All work must comply with relevant British Standards and Building Regulations requirements. Drawing errors and omissions to be reported to the architect. Internal furniture layouts are shown illustrative only.

Notes

| Rev | Date | Reason for Issue | Chk |
|---|---|---|---|

Keyplan




Scale Bar

0 5m


sew
No.1 Compton Court
40 Compton St
London EC1V 0AP
0207 549 1730
hello@egretwest.com
egretwest.com

2007 SEW Ltd

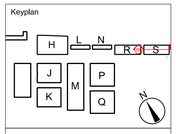Client
Redrow

Project
The Peel Centre
Colindale

Drawing Title
GA Section - BB

| Project Number | Status |
|---|---|
| 0202 | PLANNING. |
| Scale at A1 | Date |
| 1:100 | 13.08.14 |
| Drawn by | Checked by |
| LH | SEW |
| Drawing Number | Revision |
| 0202_SEW_BS_1201 | 00 |