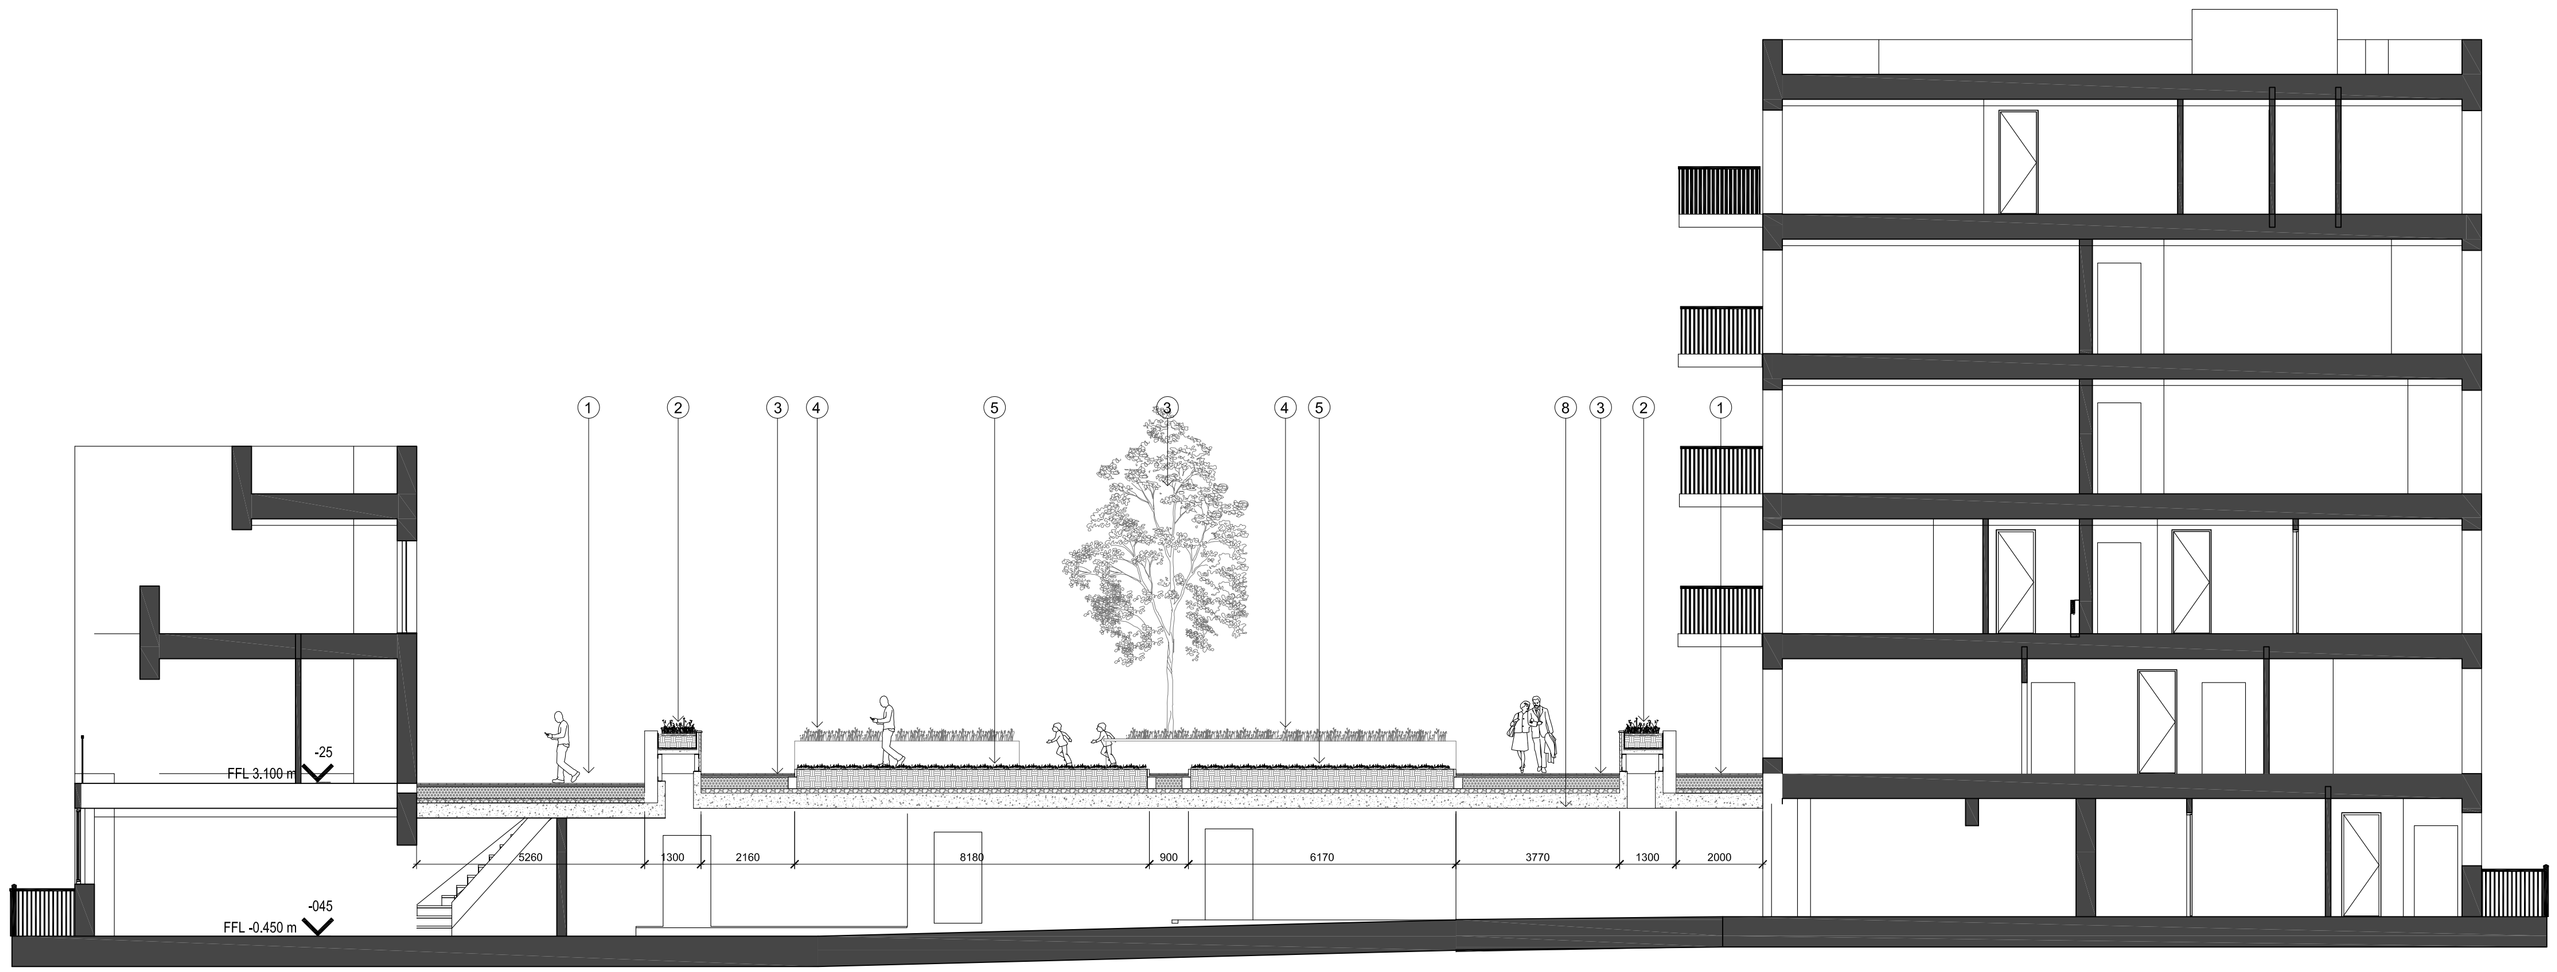

1 SECTION 73
SCALE 1:100

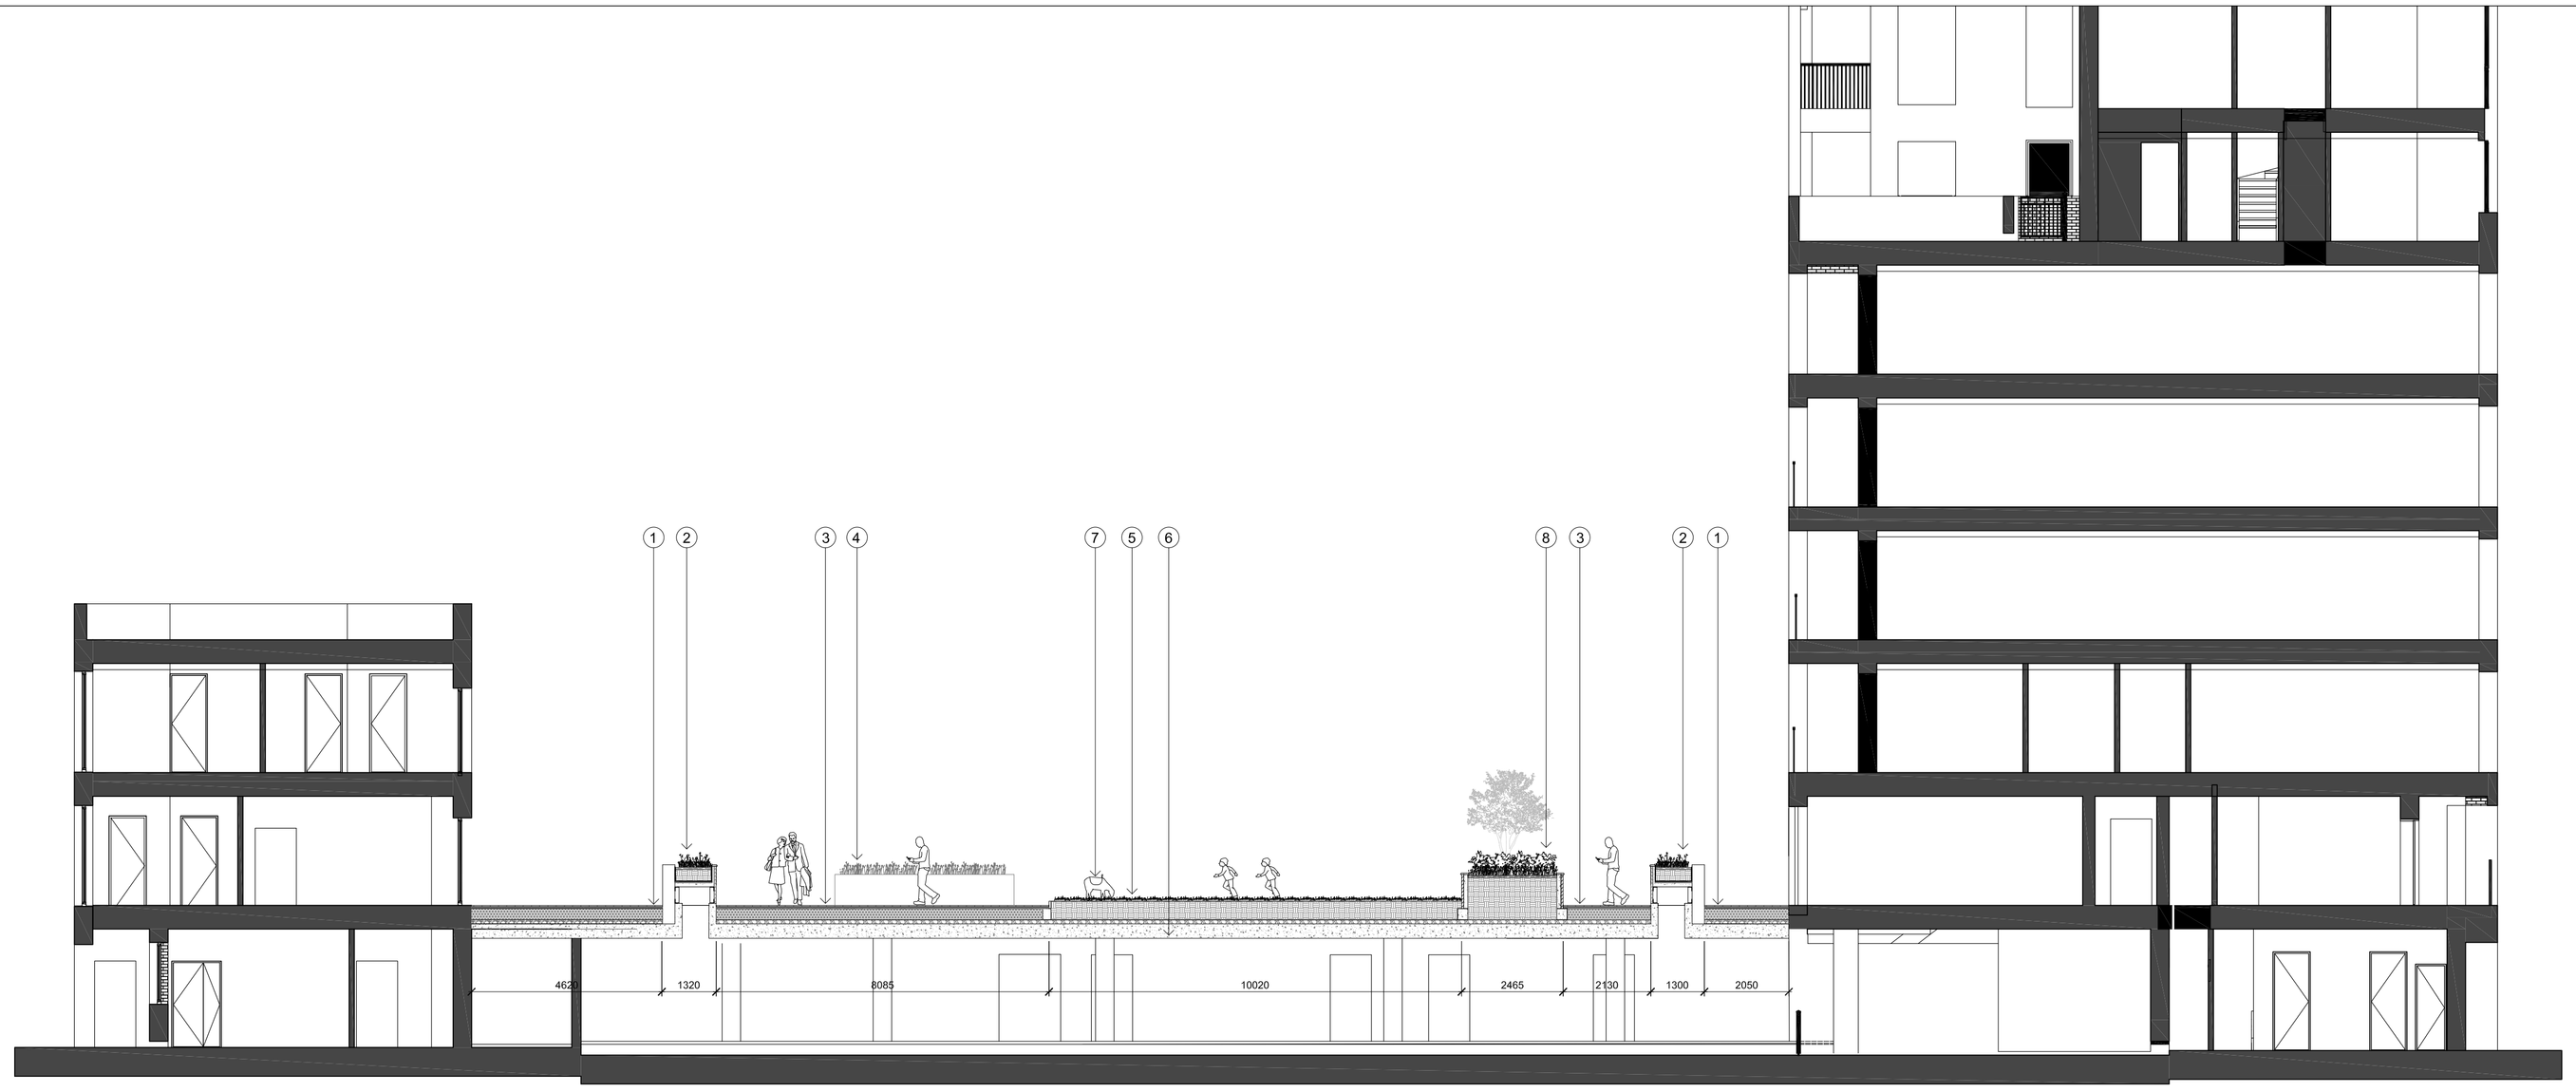

2 SECTION 74
SCALE 1:100

GENERAL NOTES:
1. ALL DIMENSIONS AND LEVELS SHALL BE CHECKED ON SITE PRIOR TO CONSTRUCTION WORK COMMENCING
2. ALL LANDSCAPE DRAWINGS TO BE READ IN CONJUNCTION WITH ALL RELEVANT ENGINEER'S AND ARCHITECT'S DRAWINGS AND SPECIFICATIONS
3. ALL DRAWINGS TO BE READ IN CONJUNCTION WITH THE LANDSCAPE SPECIFICATION
4. ANY DISCREPANCY CONCERNING THE DRAWINGS SHOULD BE REFERED TO THE CA IMMEDIATELY
5. ALL DIMENSIONS IN MILLIMETRES UNLESS NOTED OTHERWISE
6. ALL LEVELS IN METRES
7. DO NOT SCALE OFF THIS DRAWING
8. EXISTING SERVICE ALIGNMENTS SHALL BE CHECKED ON SITE BY THE CONTRACTOR PRIOR TO CONSTRUCTION WORK COMMENCING
9. THE CONTENT OF THIS DRAWING IS TO BE READ IN CONJUNCTION WITH THE LATEST PROJECT CDM RISK REGISTER

LOCATION PLAN:

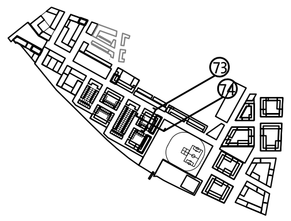

Legend

1. Private residents amenity space.
2. Raised plant bed over ventilation void structure.
3. Footpath circulation in podium garden.
4. Raised planter with ornamental shrub, grasses, bulbs and fruiting or flowering tree.
5. Amenity lawn and meadow for informal recreation.
6. Raised edible planting bed and fruit bushes.
7. Proprietary play sculpture.
8. Podium structure shown indicatively.

Note:
Refer to podium plan PCC398-P01-GE-01-1-005-P

Rev.	Date	Description	Drawn	Ch'd
00	22/08/2014	Planning	HY	CH

grant associates
Landscape Architecture, Urban Design, Creative Ecology
22 Milk Street, Bath BA1 1UT
T: +44 (0) 1225 332664, F: +44 (0) 1225 420803
E: info@grant-associates.uk.com

CLIENT
Redrow Homes Ltd

PROJECT
Peel Centre, Colindale
Stage 1

TITLE
Podium Garden Sections
Block P

Scale:	Date:	Drawn:	Checked:	Approved:
1:100 @ A1	28/07/2014	HY	CH	PC

Status:
Planning

Drawing Number: PCC398-P01-GE-01-2-036-P

Rev: 00