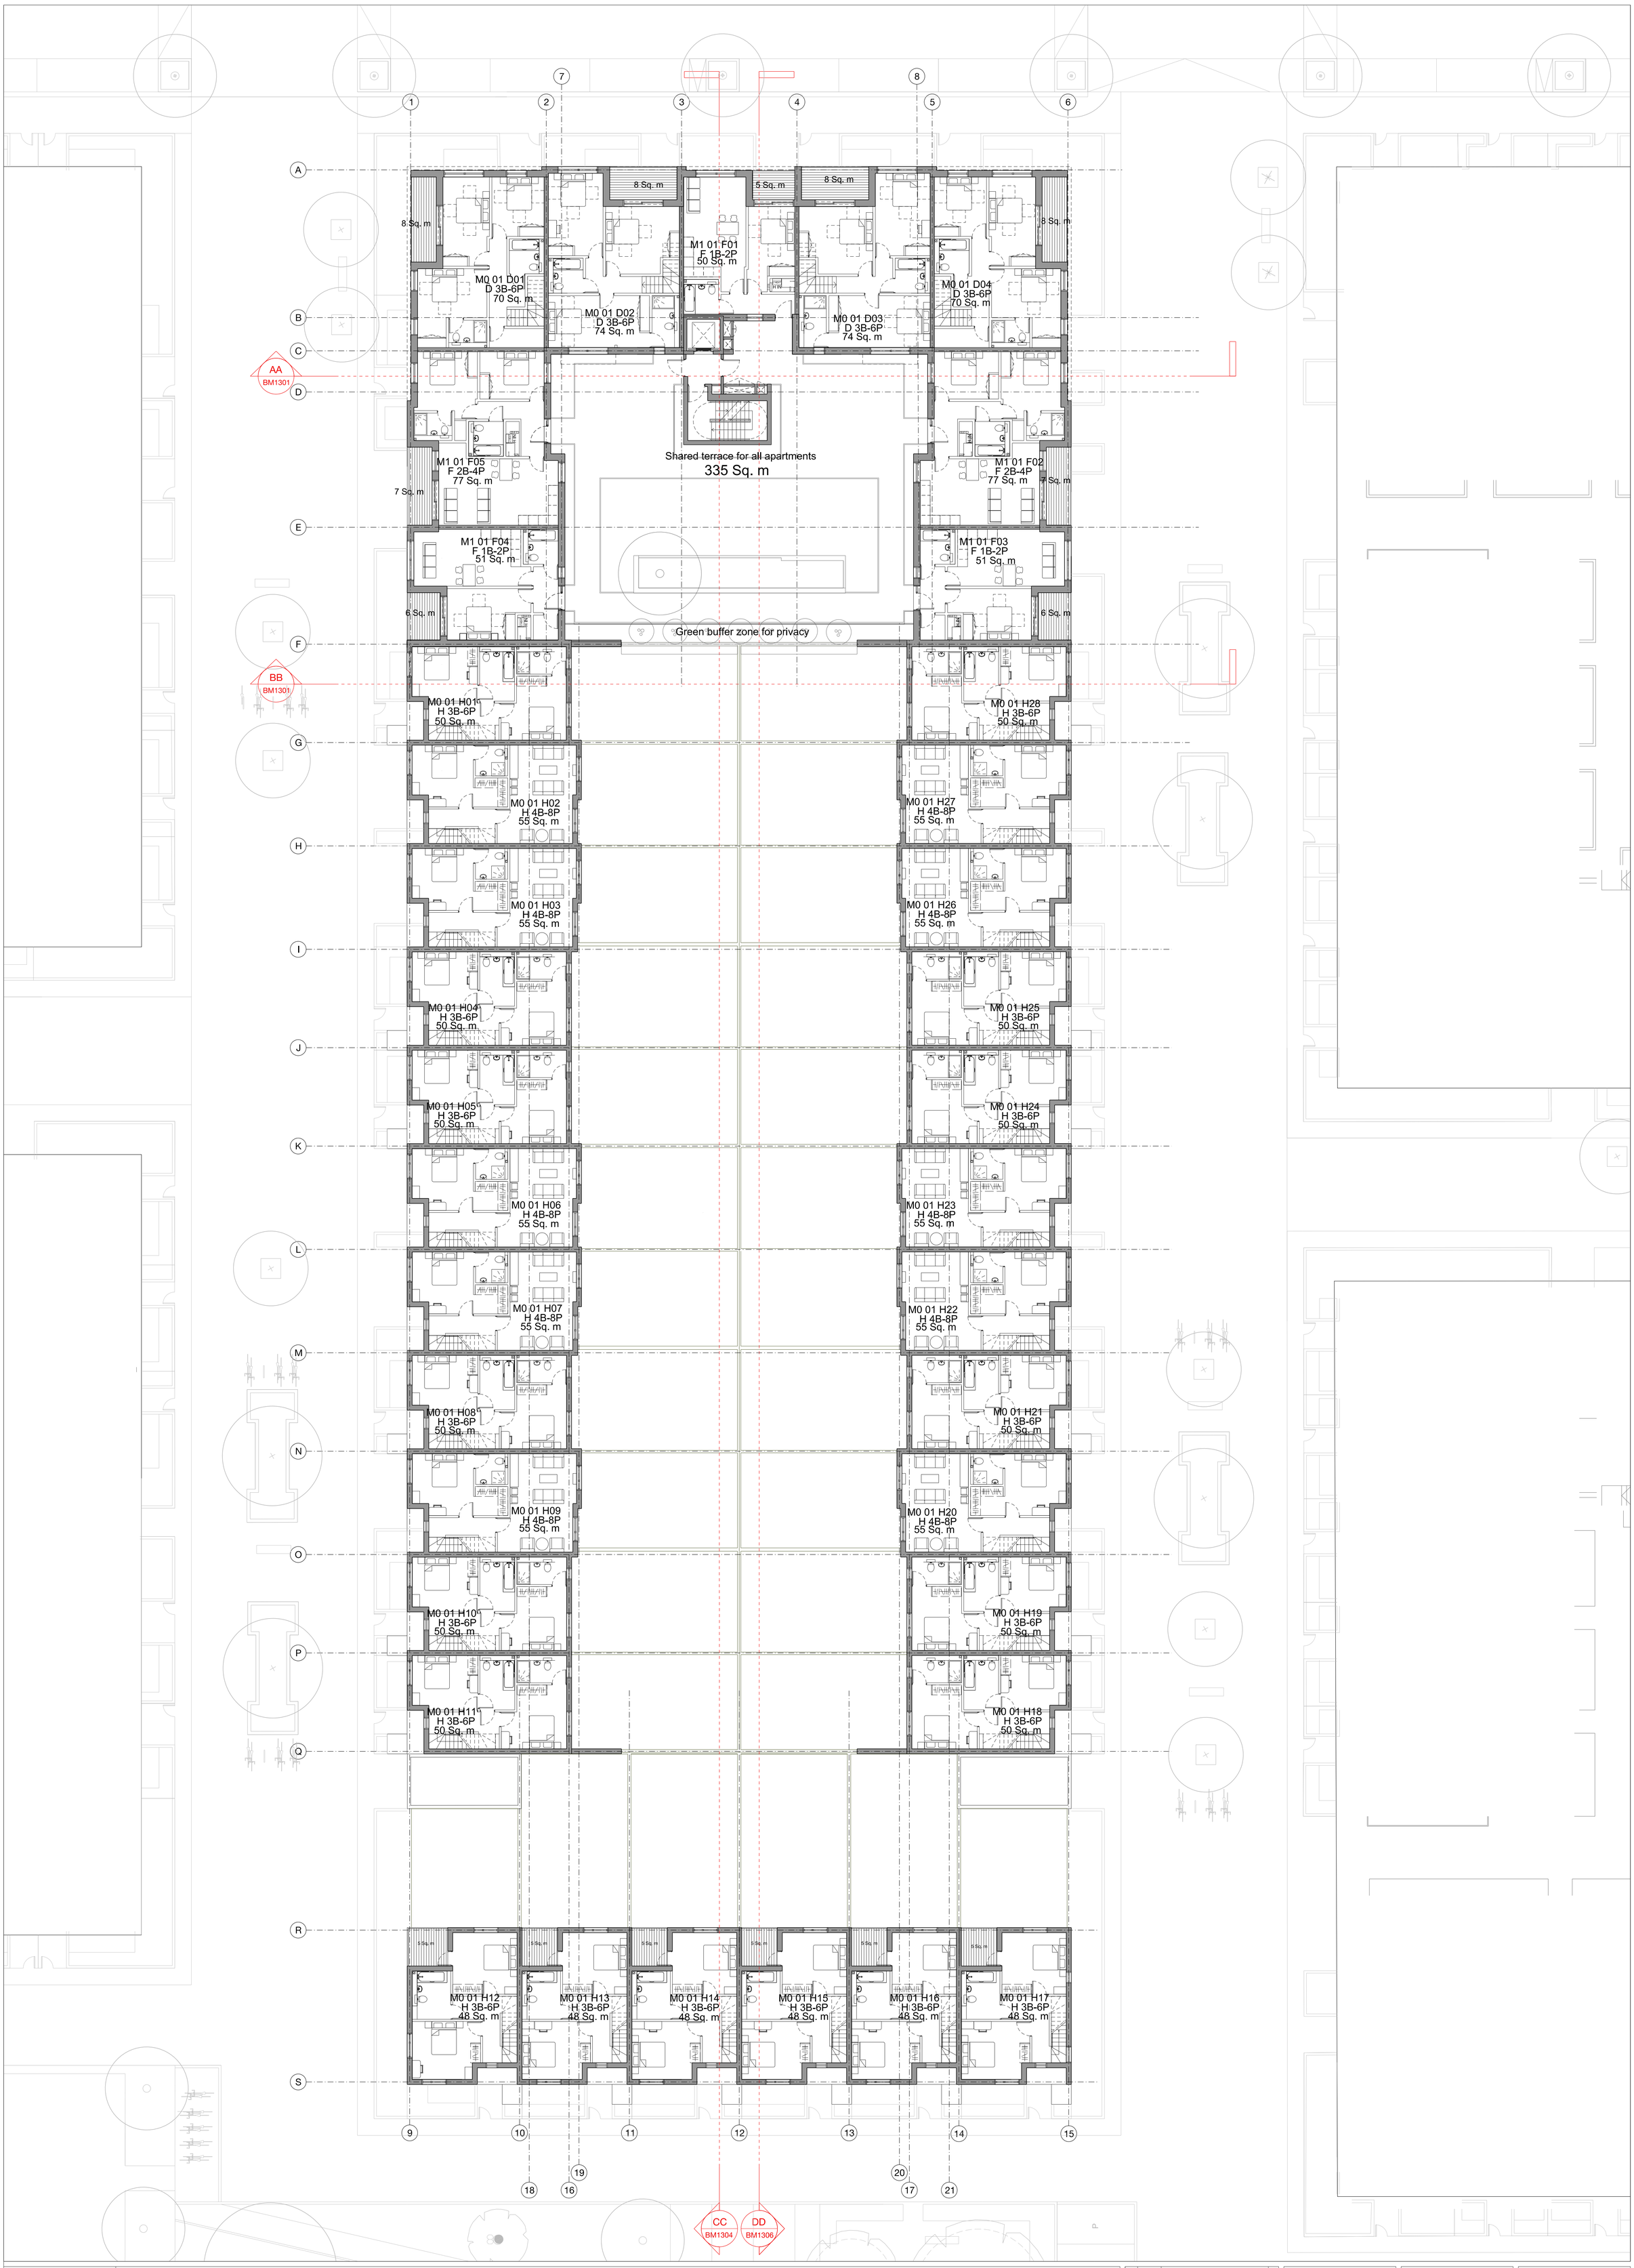

General Notes

No implied licence exists. This drawing should not be used to calculate areas for the purposes of valuation. All dimensions to be checked on site by the contractor, and such dimensions to be their responsibility. All work must comply with relevant British Standards and Building Regulations requirements. Drawing errors and omissions to be reported to the architect. Internal furniture layouts are shown illustrative only.

Notes

Rev	Date	Description	Chk

Keyplan

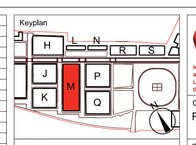

sew
No.1 Compton Court
40 Compton St
London EC1V 0AP
0207 549 1750
hello@sqratwest.com
sqratwest.com
© 2007 SEW ltd

Client
Redrow

Project
The Peel Centre
Colindale

Drawing Title
GA Plan
First Floor

Project Number	Status
0202	PLANNING.
Scale at A0	Date
1:100	13.08.14
Drawn by	Checked by
LH	SEW
Drawing Number	Revision
0202_SEW_BM_1101	00